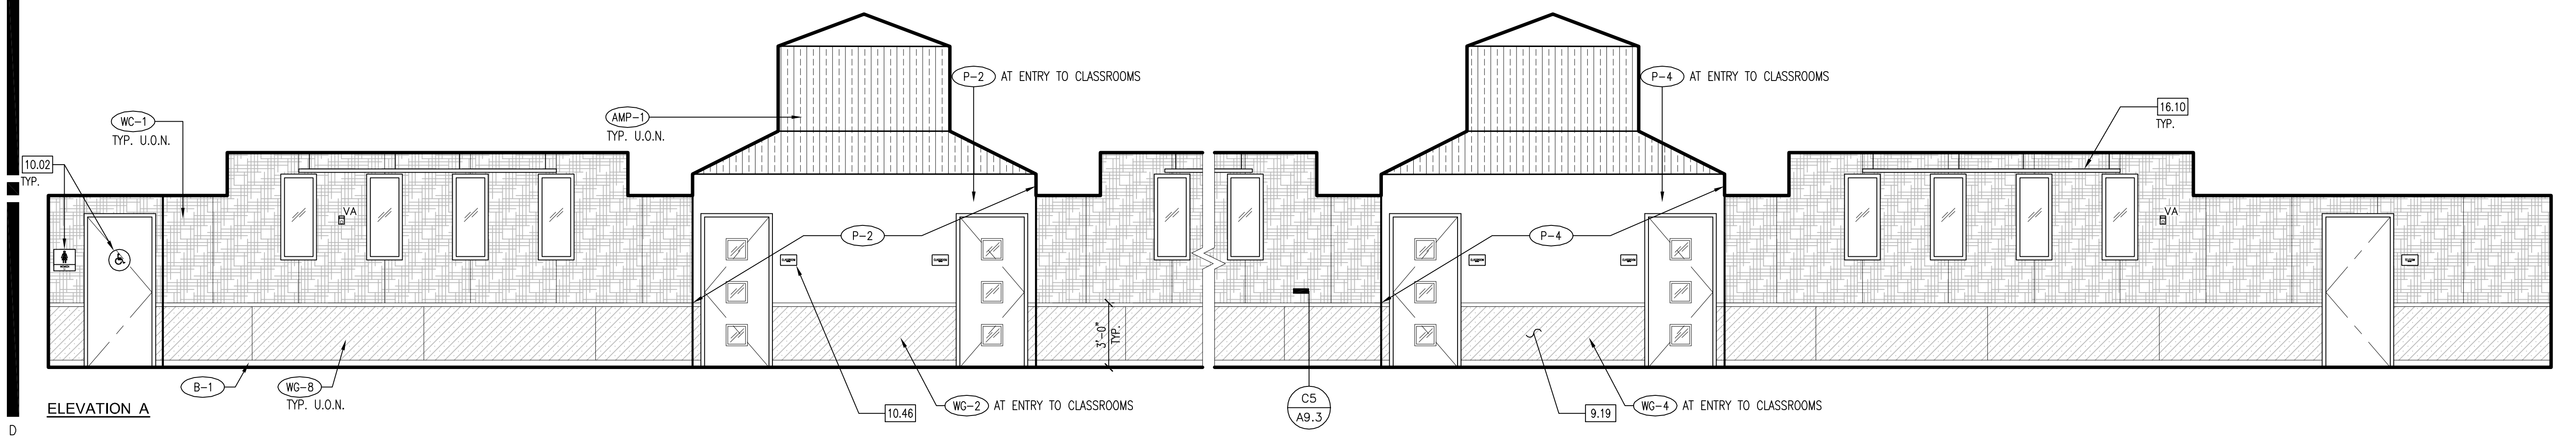

ELEVATION A

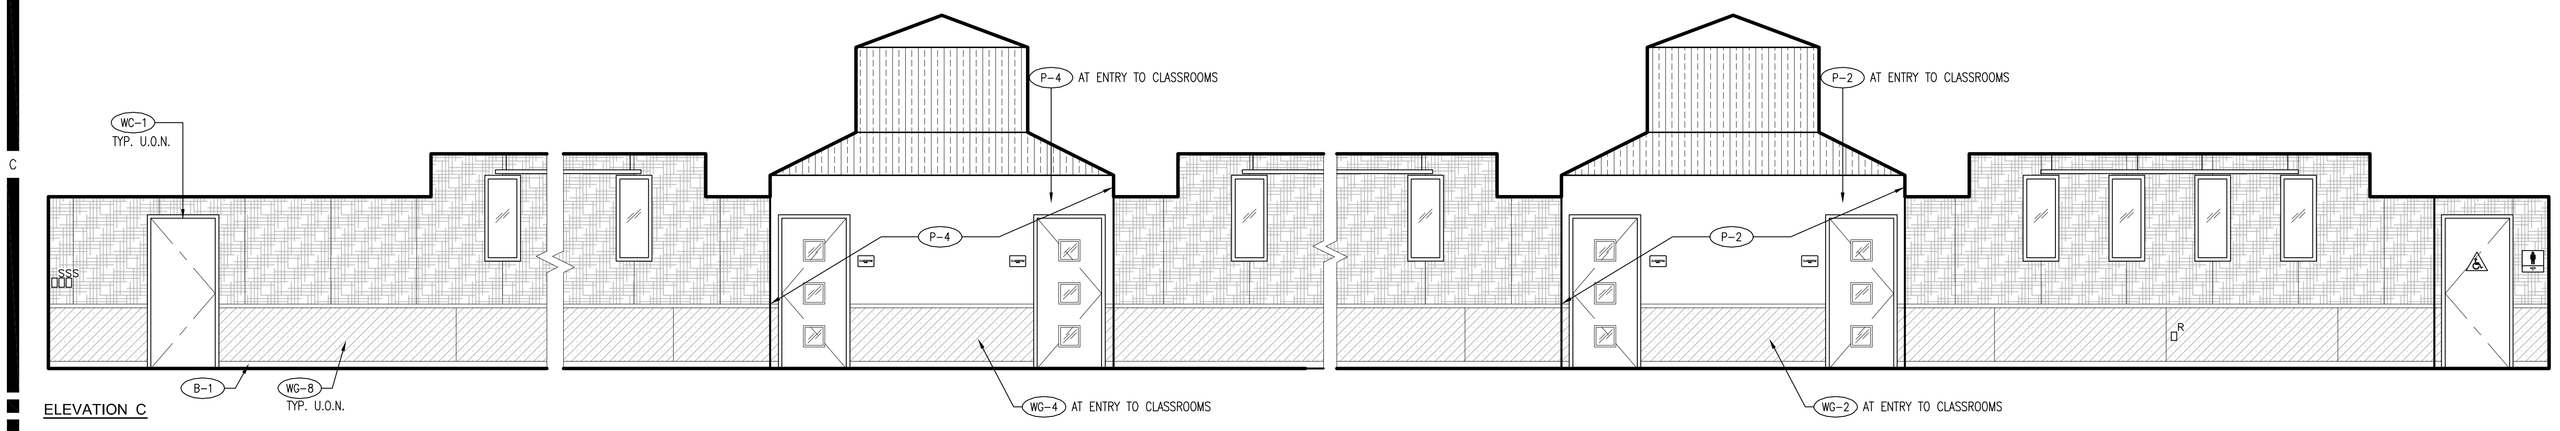

ELEVATION C

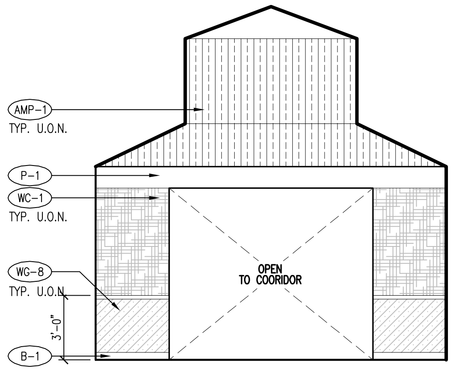

ELEVATION D1

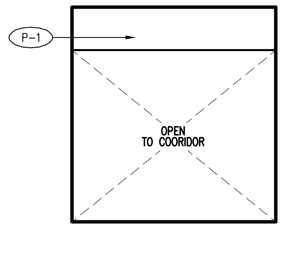

ELEVATION D2

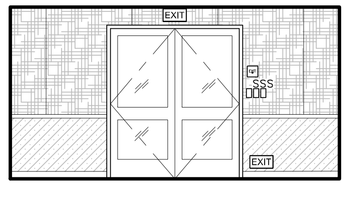

ELEVATION D3

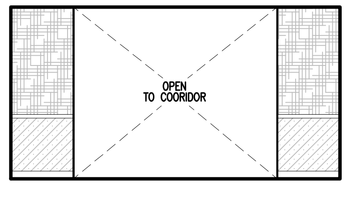

ELEVATION B1

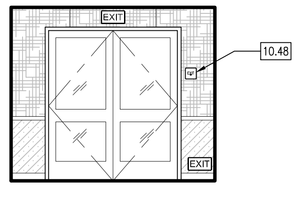

ELEVATION B2

INTERIOR ELEVATIONS KEYNOTES

9.00 FINISHES

9.19 Gypsum board as scheduled.

10.00 SPECIALTIES

10.02 Accessible restroom signage, see sheet A10.1, Typ.
10.46 Room signage, see detail D2/A10.1, typical.
10.48 Tactile "EXIT" sign, see detail D3/A10.1, typical.

16.00 ELECTRICAL

16.10 Light fixture. See Electrical drawings.

CASEWORK NOTES

1. INSULATE HOT WATER & DRAIN PIPES. THERE SHALL BE NO SHARP OR ABRASIVE OBJECTS OR SURFACES UNDER LAVATORIES OR SINKS.
2. WHERE A WALL SURFACE IS NOT ELEVATED, MATCH ADJACENT WALL FINISH.
3. PROVIDE PLASTIC LAMINATE FINISH AT ALL EXPOSED CASEWORK SURFACES INCLUDING, BUT NOT LIMITED TO: END PANELS, KNEE SPACES, NICHES AND CUBBIES.
4. WOODWORK INSTITUTE (WI) CASEWORK: (REFER TO THE WOODWORK INSTITUTE, MANUAL OF MILLWORK)

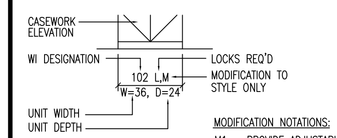

INTERIOR ELEVATION LEGEND

- P-1 — FINISH COLOR/TYPE #, SEE SPECIFICATION SECTION (09 06 00)
- CERAMIC TILE ON WATER RESISTANT GYPSUM WALL BOARD
- TACKABLE WALL PANEL ON GYPSUM WALL BOARD
- FRP WALL PANEL ON WATER RESISTANT GYPSUM WALL BOARD
- VINYL WALL COVERING ON IMPACT RESISTANT GYPSUM WALL BOARD
- ¾" THICK PLYWOOD ON GYPSUM WALL BOARD, U.O.N.
- ACOUSTICAL METAL PANELS ON GYPSUM WALL BOARD
- ACOUSTICAL METAL DECK SEE STRUCTURAL DRAWINGS
- MANUFACTURED STONE VENEER ON SETTING BED
- GYPSUM WALL BOARD
- FIRE EXTINGUISHER CABINET, SEE DETAIL A5/A10.2
- FIRE EXTINGUISHER
- AIR REGISTER, SEE MECHANICAL DRAWINGS
- EXIT SIGN, SEE ELECTRICAL DRAWINGS
- S — SWITCH, SEE ELECTRICAL DRAWINGS
- R — DUPLEX OR FOURPLEX RECEPTACLE, SEE ELECTRICAL DRAWINGS
- VA — VISUAL AND OR AUDIO ALARM, SEE TELECOM DRAWINGS
- F — FIRE ALARM PULL STATION, SEE TELECOM DRAWINGS
- CLOCK, SEE TELECOM DRAWINGS
- T — TELEPHONE, SEE TELECOM DRAWINGS
- D — DATA, SEE TELECOM DRAWINGS
- SPEAKER, SEE TELECOM DRAWINGS

HMC Architects
1827 EAST FIR AVENUE, SUITE 103
FRESNO, CALIFORNIA 93720
Phone 559-322-2444 • Fax 559-322-2445
www.hmcarchitects.com

GENERAL NOTES

1. See door schedule for door types, typical.
2. See detail A1/A6.1 for casework notes and seismic attachment references.
3. See window types, sheet A8.3, A8.4 for glazing types information.
4. Exit signage is shown interior elevations only when location is critical. See electrical drawings for full scope of EXIT signage.
5. Wall-mounted IDF rack by others, is 24"Wx38"Hx24"deep. Place stud backing at top and bottom so that center of rack is at 5'-0" AFF.
6. See wall types as indicated on floor plan for fire rated wall conditions.
7. See Sheet A10.2 for typical toilet fixtures and accessories mounting height and location per CBC accesibility requirements.

Consultant

Key Plan

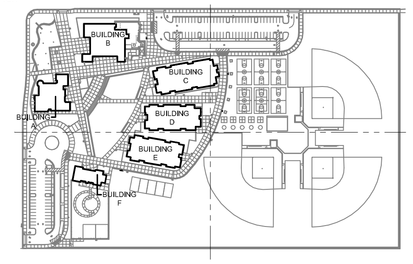

Agency Approval

IDENTIFICATION STAMP
DIV. OF THE STATE ARCHITECT
OFFICE OF REGULATION SERVICES
APPL. 02-110023
AC _____ FLS _____ SS _____
DATE _____

Project Title:

New Construction
CLOVIS ELEMENTARY SCHOOL
DAKOTA / ARMSTRONG
Clovis Unified School District

No.	Description	Date	No.	Description	Date
4	ADDENDUM 3	01.18.10			
3	DSA ADDENDUM	11.19.09			
2	DSA BACK CHECK	11.21.08			
1	DSA SUBMITTAL	06.06.08			

Drawing Title:
INTERIOR ELEVATIONS - BUILDING D

Architect's Seal

LICENSED ARCHITECT SCOTT N. GRIFFITH NO. C-24897 REN. 07-31-11 STATE OF CALIFORNIA

Designed: SL, ML, BB	Project No. 3424001
Drawn: ES, JR, JH, CLO	Scale: 1/4" = 1'-0"
QAQC: JK	Drawing No. AD3-FC27
Date: 11.14.08	##

INTERIOR ELEVATIONS - CORRIDOR D01 | A1

1/4" = 1'-0"

PLEASE RECYCLE